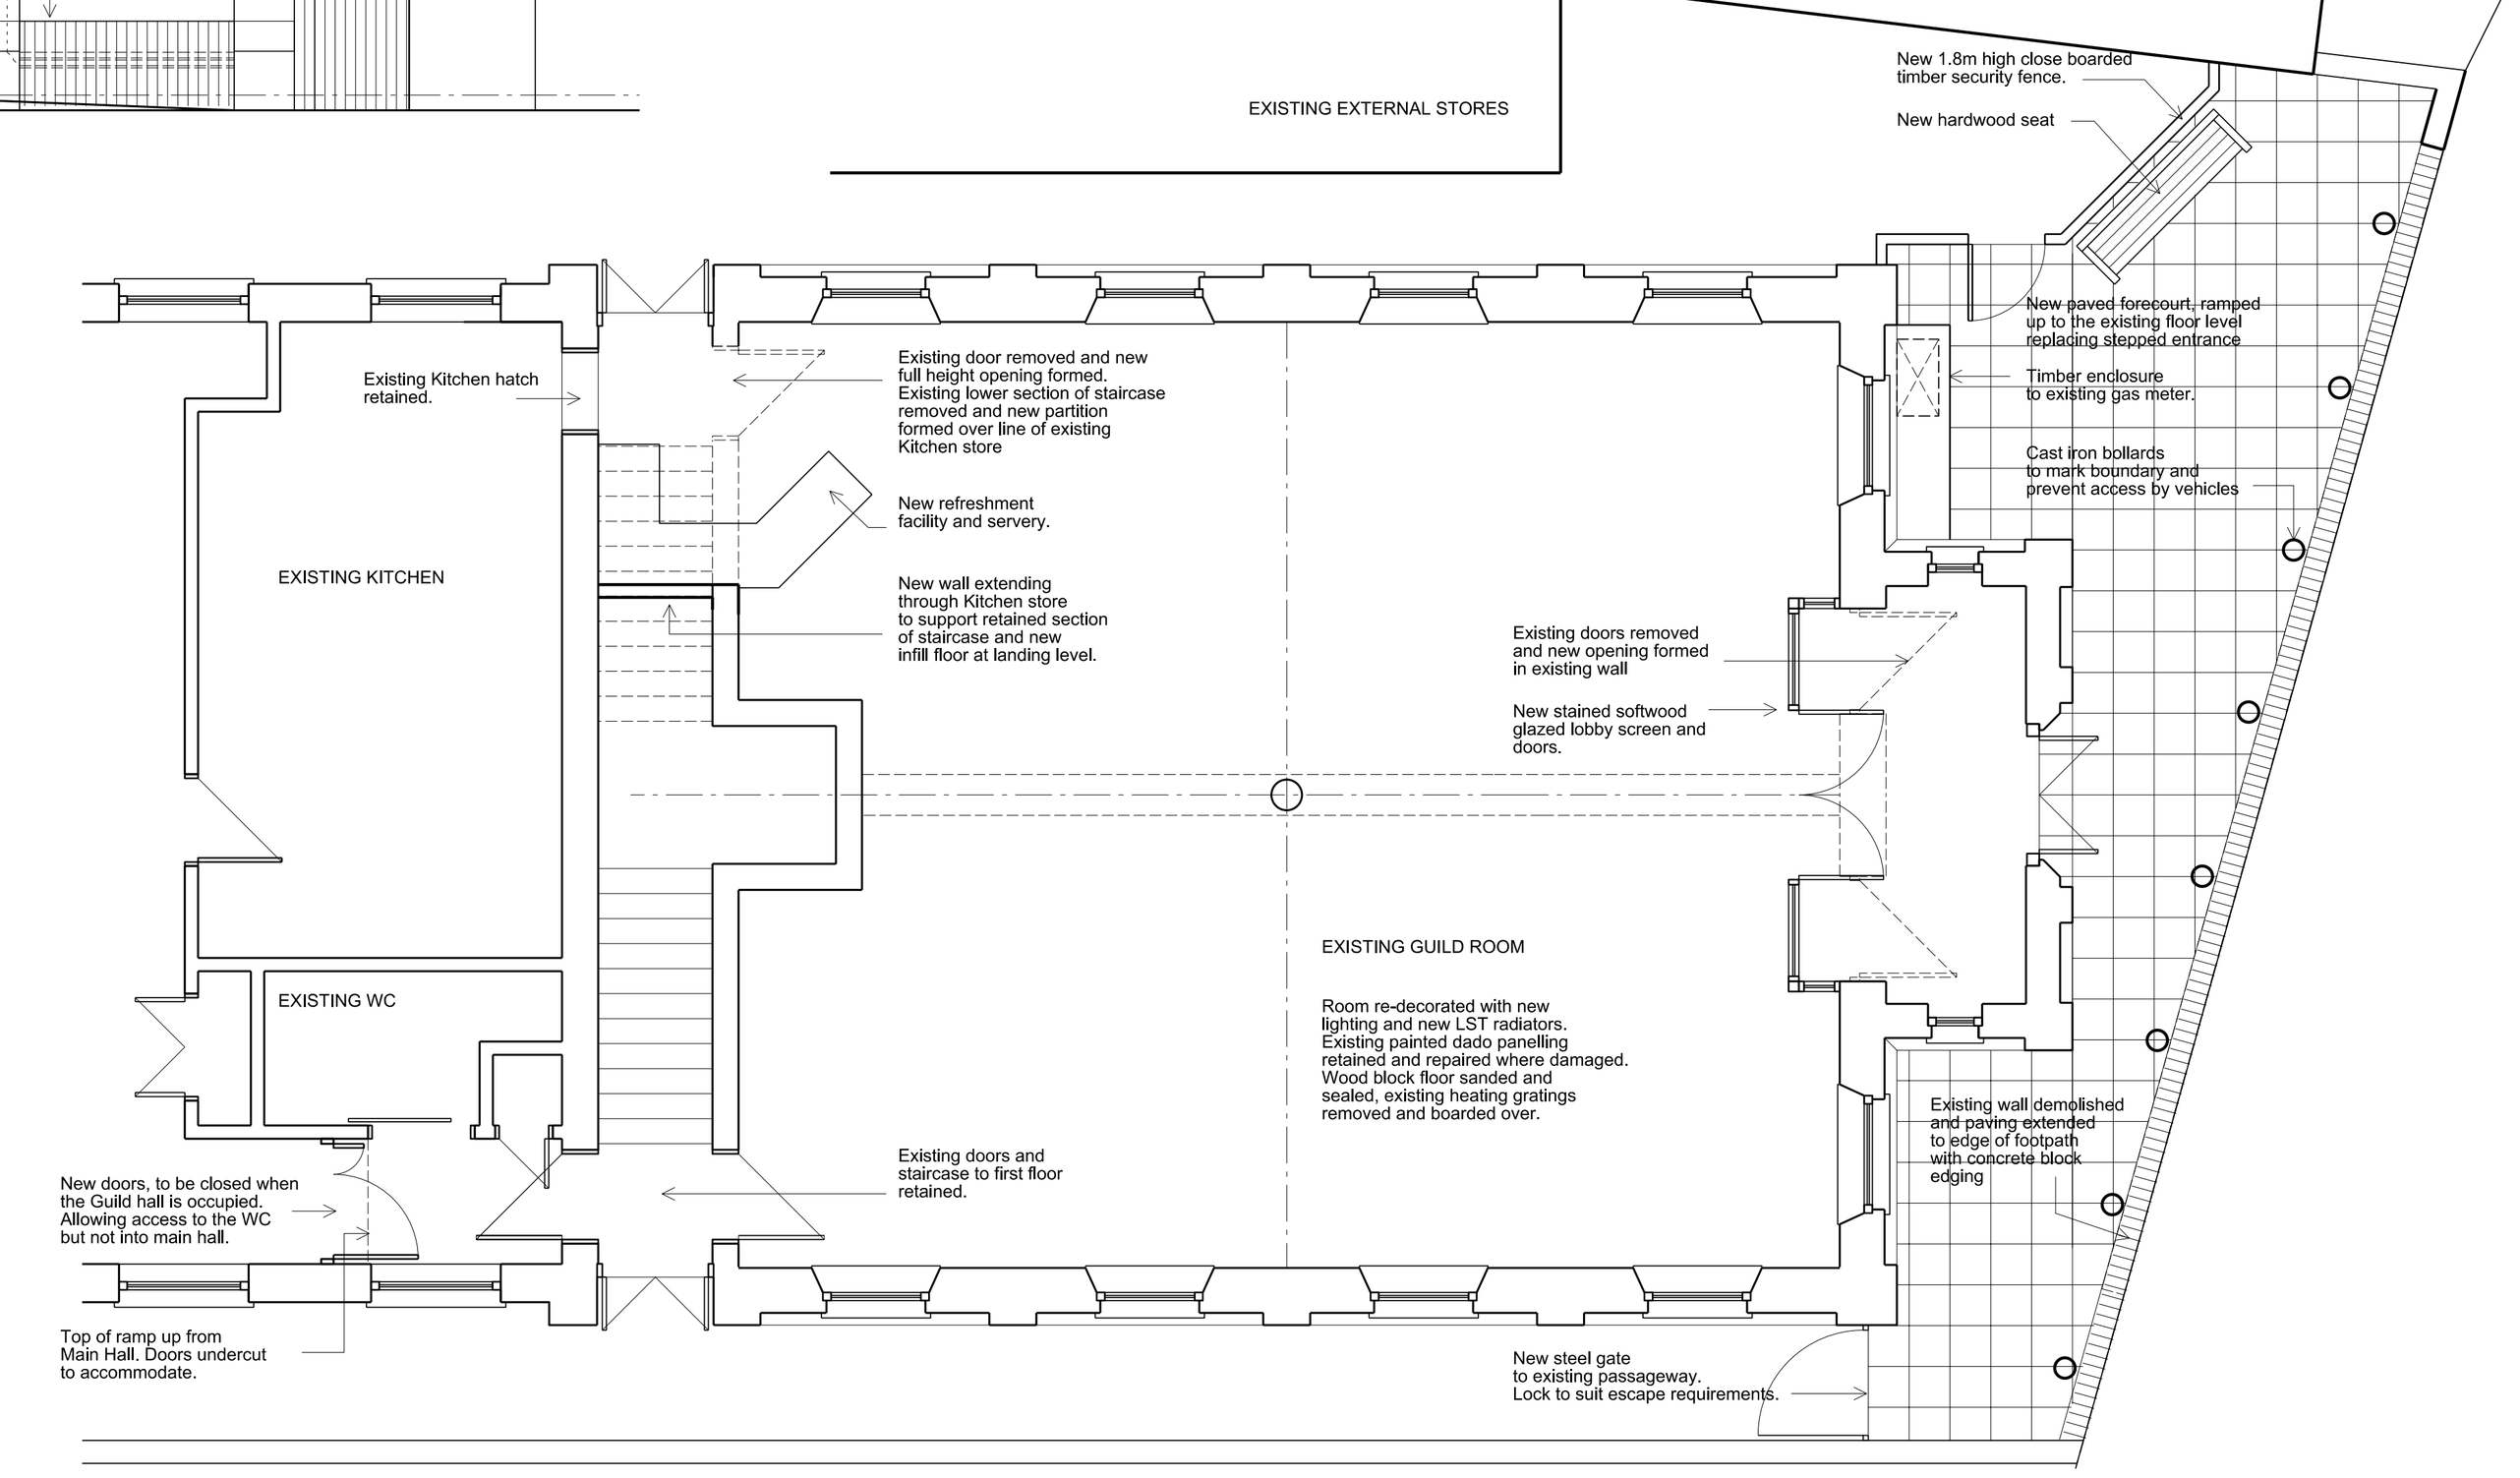

Guild Room plan as proposed

0 1 2 3 4 5m

Scale 1:50